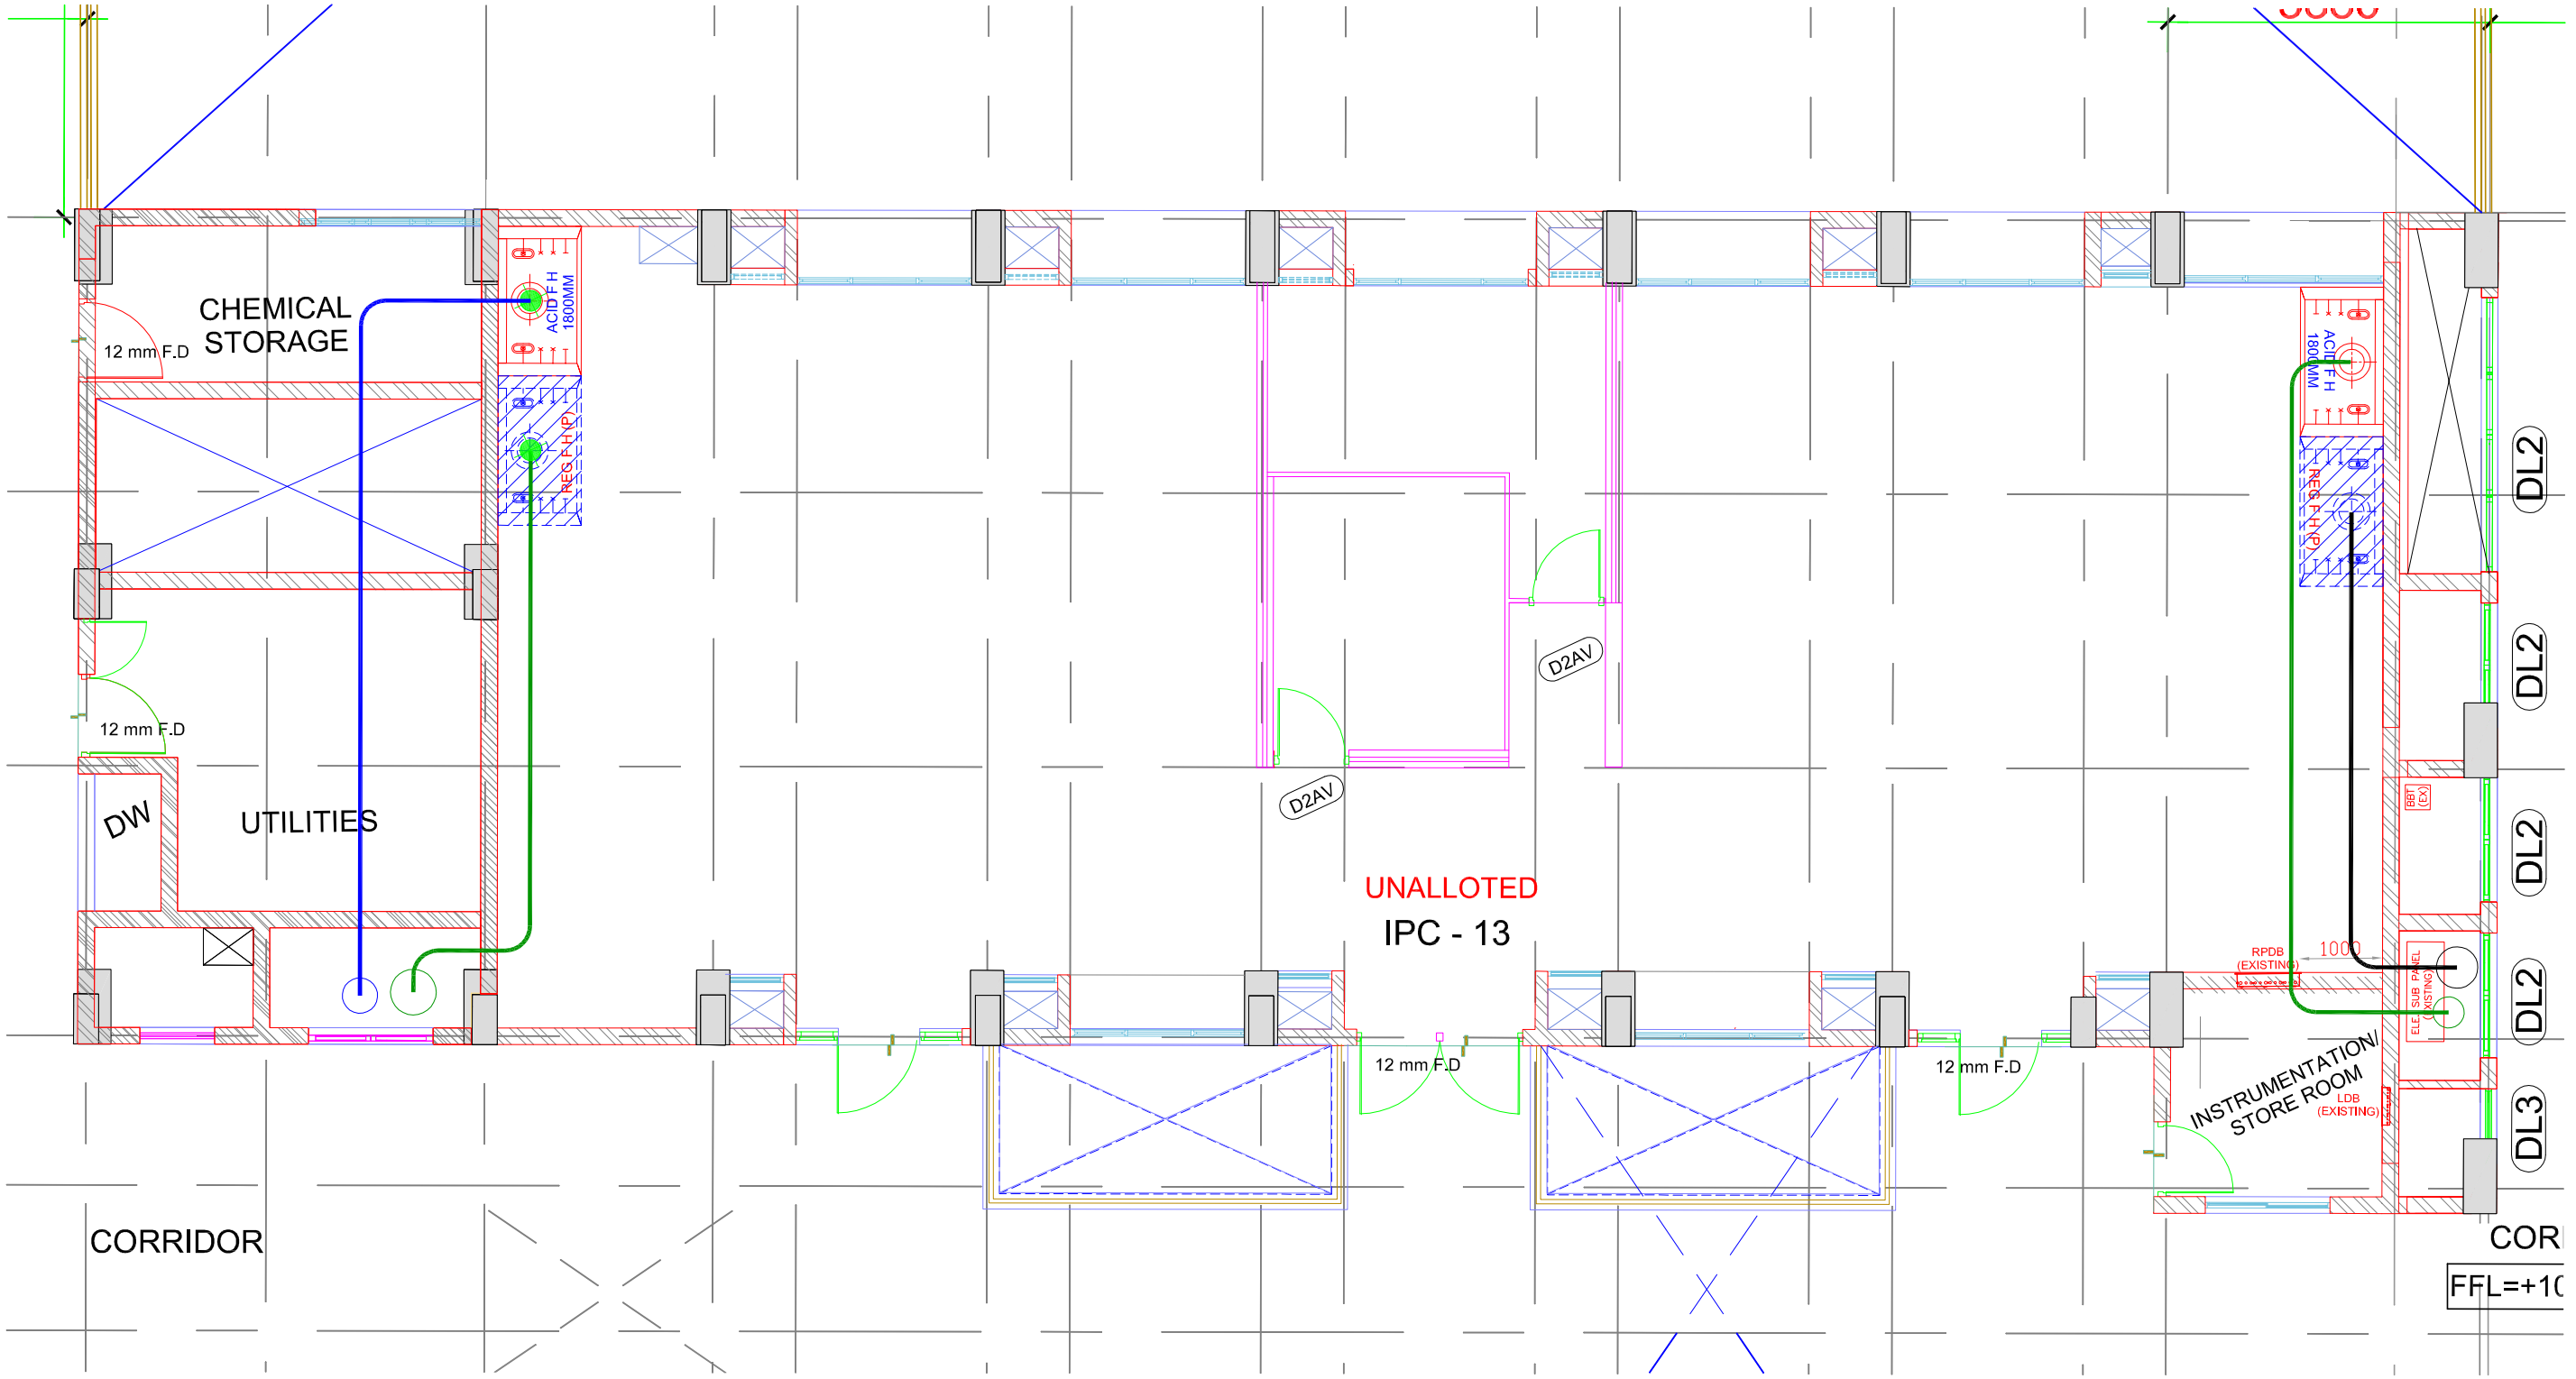

CLIENT:

Indian Institute of Science Bangalore

INDIAN INSTITUTE OF SCIENCE, BANGALORE.

Architect:

Chandroo Iyer Associates
NO 69, 15TH "A" CROSS ,6th MAIN
MALLESWARAM
BANGALORE 560 055.
TEL – 80– 23368319

Consultant:

M J ASSOCIATES
PROJECT ENGINEERING CONSULTANTS
#45,1st Floor,8th Main road,
Vasanth nagar,Bangalore-560 052
Tele:-22284583,22204636
E-mail:-projects@mjassociates.in/www.mjassociates.in

DRAWN	KIRAN
CHECKED	SESHADRI
APPROVED	SUNDAR
DATE	13.03.2019
JOB NO	MJ - 324
DWG NO:	2663
SCALE	NTS
REVISION	TR 0

PROJECT:

LABORATORY INTERIOR WORKS FOR CHEMICAL SCIENCES BUILDING.

DRAWING TITLE:

THIRD FLOOR EXHAUST SLD FOR CLUSTER - 9

DRAWING STATUS : TENDER DRAWINGS