


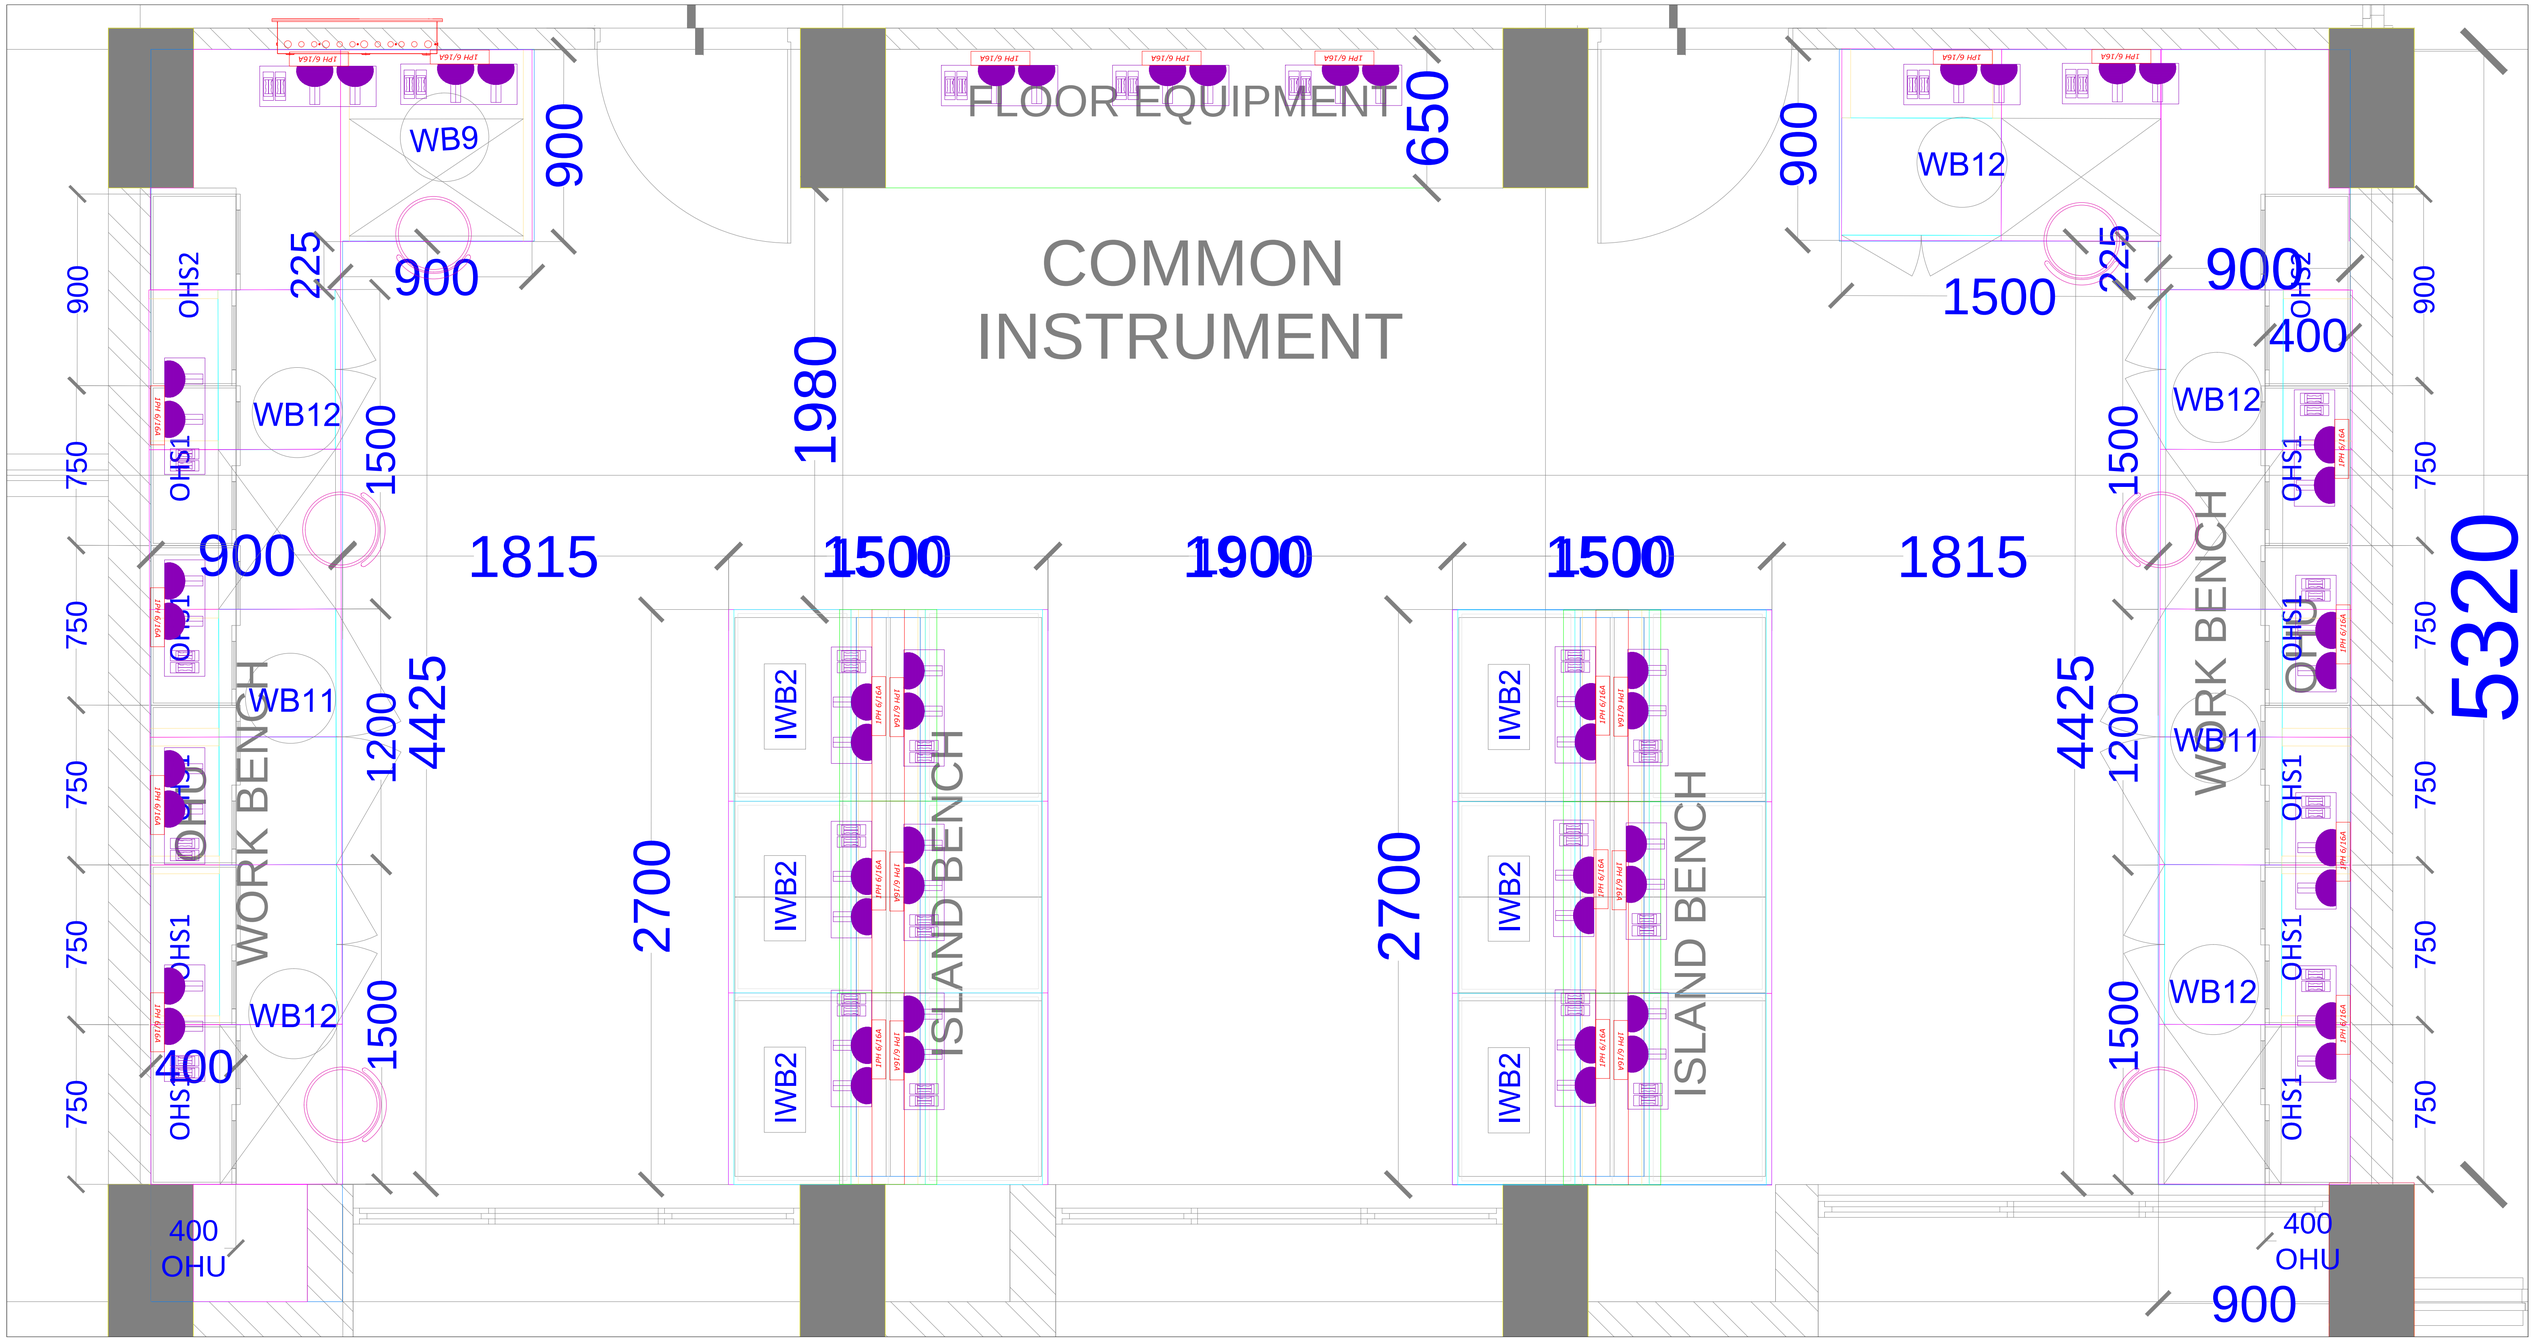


LEGEND(SF C-TOP, COMMON INSTRUMENTATION-1):

| SL. NO | SYMBOL | DESCRIPTION | QTY |
|---|---|---|---|
| 01 | | 2NOS OF 6/16A MODULAR RAW POWER SOCKET CONTROLLED BY 2NOS OF 16A SWITCH | 27 |
| 02 | | 2NOS OF 6/16A MODULAR UPS POWER SOCKET CONTROLLED BY 2NOS OF 16A SWITCH | -- |

CLIENT:

Indian Institute of Science Bangalore

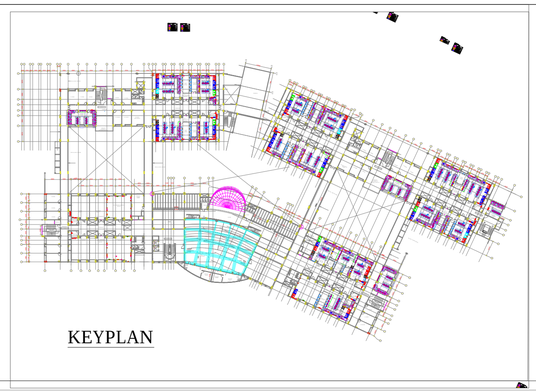INDIAN INSTITUTE OF SCIENCE, BANGALORE.

PROJECT:

LABORATORY INTERIOR WORKS FOR CHEMICAL SCIENCES BUILDING.

Architect:

Chandroo Iyer Associates
NO 69, 15TH "A" CROSS ,6th MAIN
MALLESWARAM
BANGALORE 560 055.
TEL - 80- 23368319

Consultant:

M J ASSOCIATES
PROJECT ENGINEERING CONSULTANTS
#45,1st Floor,8th Main road,
Vasanth nagar,Bangalore-560 052
Tele:-22284583,22204636
E-mail:-projects@mjassociates.in/www.mjassociates.in

| | |
|---|---|
| DRAWN | CHETAN |
| CHECKED | SANDEEPA |
| APPROVED | MJA |
| DATE | 23.03.2019 |
| JOB NO | MJ - 324 |
| DWG NO: | ELE- 2443(f) |
| SCALE | NTS |
| REVISION | TR 0 |

DRAWING TITLE:

SECOND FLOOR C TOP COMMON INSTRUMENTATION ROOM-1 POWER LAYOUT

DRAWING STATUS : TENDER DRAWINGS