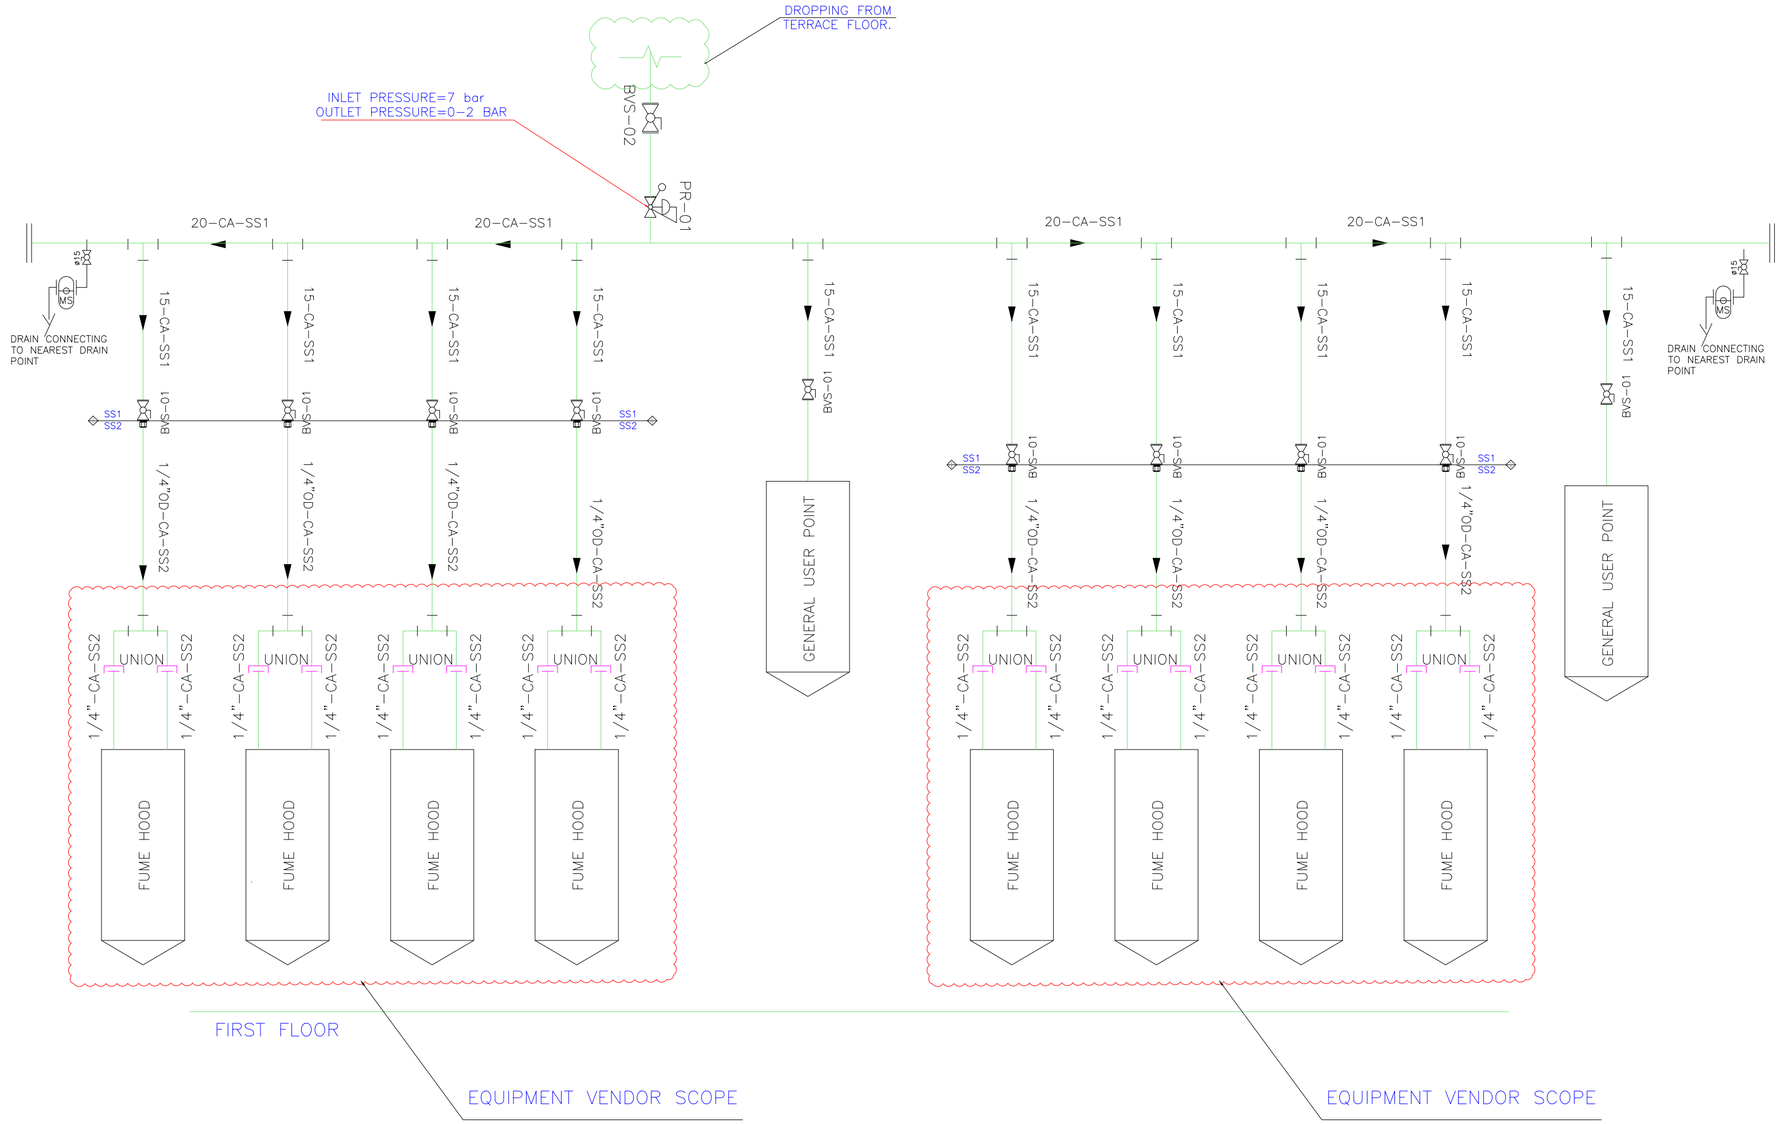

LEGEND	
CA	COMPRESSED AIR
SS2	SS316
SS1	SS304
CPVC	CHLORINATED POLYVINYL CHLORIDE

PIPE IDENTIFICATION

PIPE SIZE 1/4"-CA-SS2 SERVICE MOC

VALVE IDENTIFICATION

1. VALVE SPECIFICATION
   VALVE TYPE BV- 01 TAG NO.
2. NV – NEEDLE VALVE
3. BV – BALL VALVE
4. CV – NON RETURN VALVE

CLIENT:

Indian Institute of Science Bangalore

INDIAN INSTITUTE OF SCIENCE, BANGALORE.

PROJECT:

LABORATORY INTERIOR WORKS FOR CHEMICAL SCIENCES BUILDING.

Architect:

Chandroo Iyer Associates
NO 69, 15TH 'A' CROSS ,6th MAIN
MALLESWARAM
BANGALORE 560 055.
TEL - 80- 23368319

Consultant:

M J ASSOCIATES
PROJECT ENGINEERING CONSULTANTS
#45,1st Floor,8th Main road,
Vasanth nagar,Bangalore-560 052
Tele:-22284583,22204636
E-mail:-projects@mjassociates.in/www.mjassociates.in

DRAWN	ABHI
CHECKED	BGK
APPROVED	SUNDAR
DATE	24.03.2019
JOB NO	MJ - 324
DWG NO:	4821 (d)
SCALE	NTS
REVISION	TR 0

DRAWING TITLE:

P&ID FOR COMPRESSED AIR FOR OC-6

DRAWING STATUS : TENDER DRAWINGS