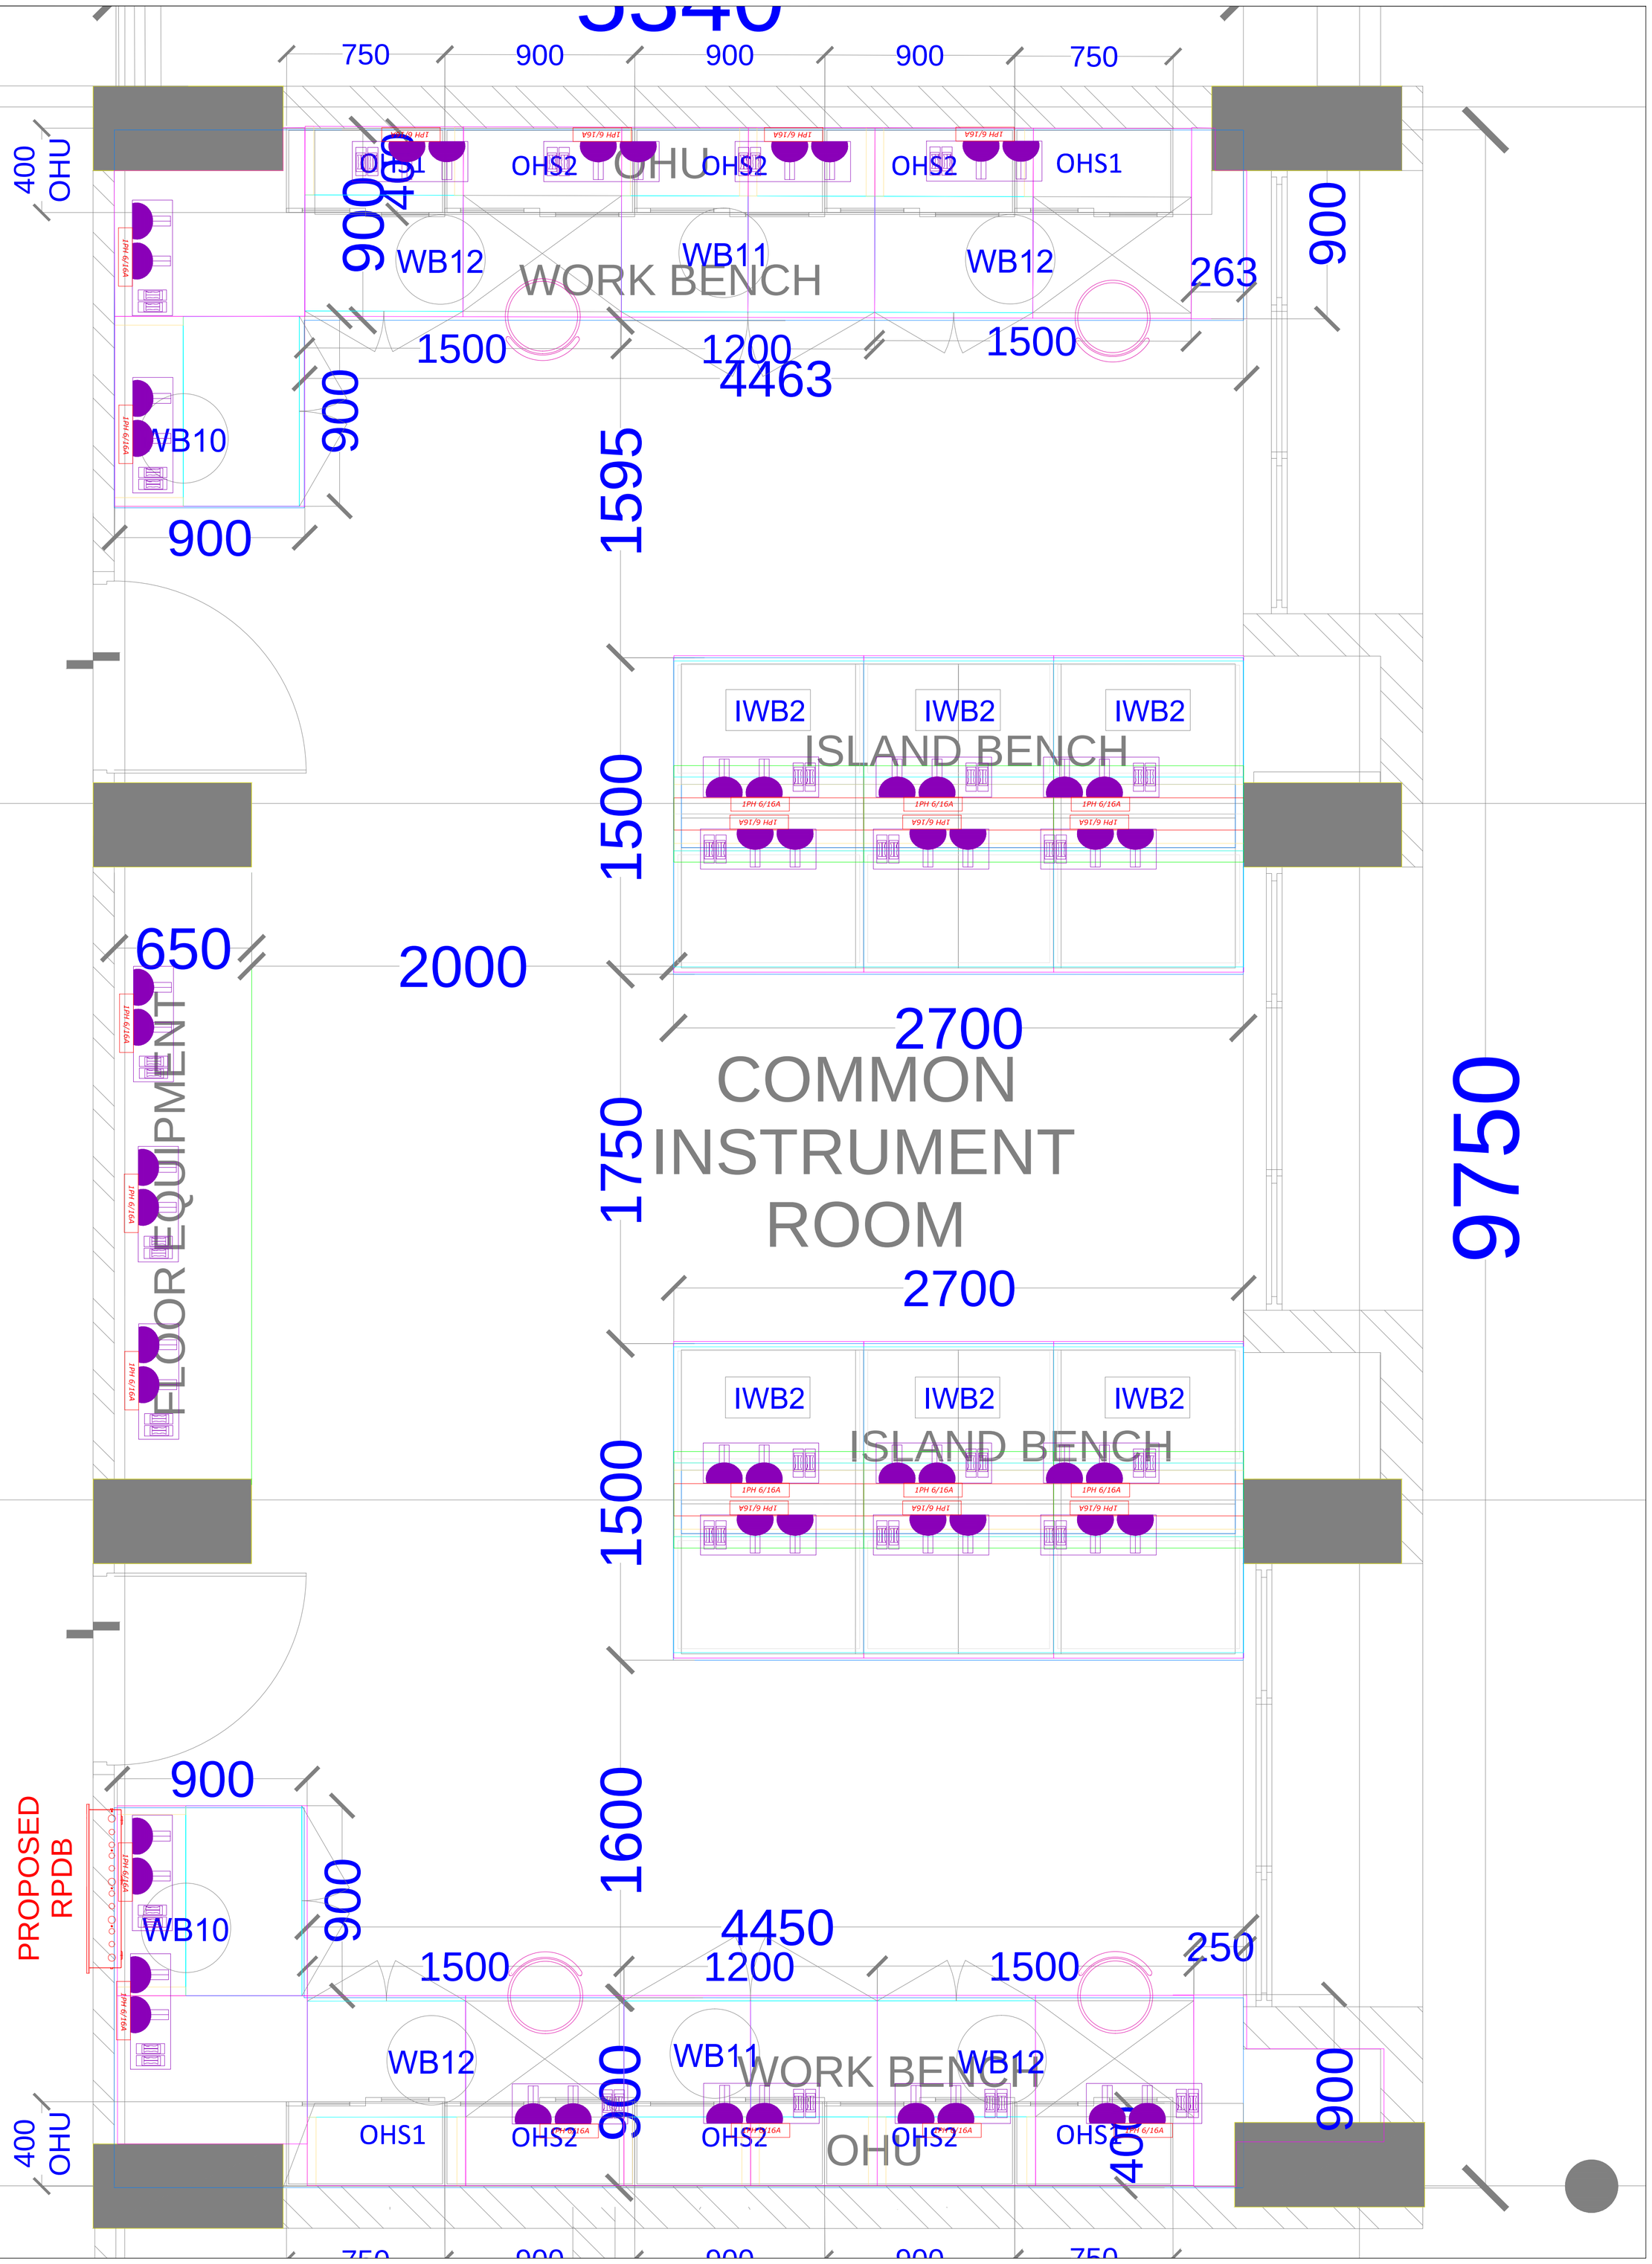

KEYPLAN

LEGEND(SF C–BOTTOM, COMMON INSTRUMENTATION):

SL. NO	SYMBOL	DESCRIPTION	QTY
01		2NOS OF 6/16A MODULAR RAW POWER SOCKET CONTROLLED BY 2NOS OF 16A SWITCH	27
02		2NOS OF 6/16A MODULAR UPS POWER SOCKET CONTROLLED BY 2NOS OF 16A SWITCH	--

CLIENT:

Indian Institute of Science
Bangalore

INDIAN INSTITUTE OF SCIENCE, BANGALORE.

PROJECT:

LABORATORY INTERIOR WORKS FOR CHEMICAL SCIENCES BUILDING.

Architect:

Chandroo Iyer Associates
NO 69, 15TH "A" CROSS ,6th MAIN
MALLESWARAM
BANGALORE 560 055.
TEL – 80– 23368319

Consultant:

M J ASSOCIATES
PROJECT ENGINEERING CONSULTANTS
#45,1st Floor,8th Main road,
Vasanth nagar,Bangalore-560 052
Tele:-22284583,22204636
E-mail:-projects@mjassociates.in/www.mjassociates.in

DRAWN	CHETAN
CHECKED	SANDEEPA
APPROVED	MJA
DATE	23.03.2019
JOB NO	MJ - 324
DWG NO:	ELE- 2443 (n)
SCALE	NTS
REVISION	TR 0

DRAWING TITLE:

SECOND FLOOR C BOTTOM
INSTRUMENTATION ROOM POWER LAYOUT

DRAWING STATUS : TENDER DRAWINGS